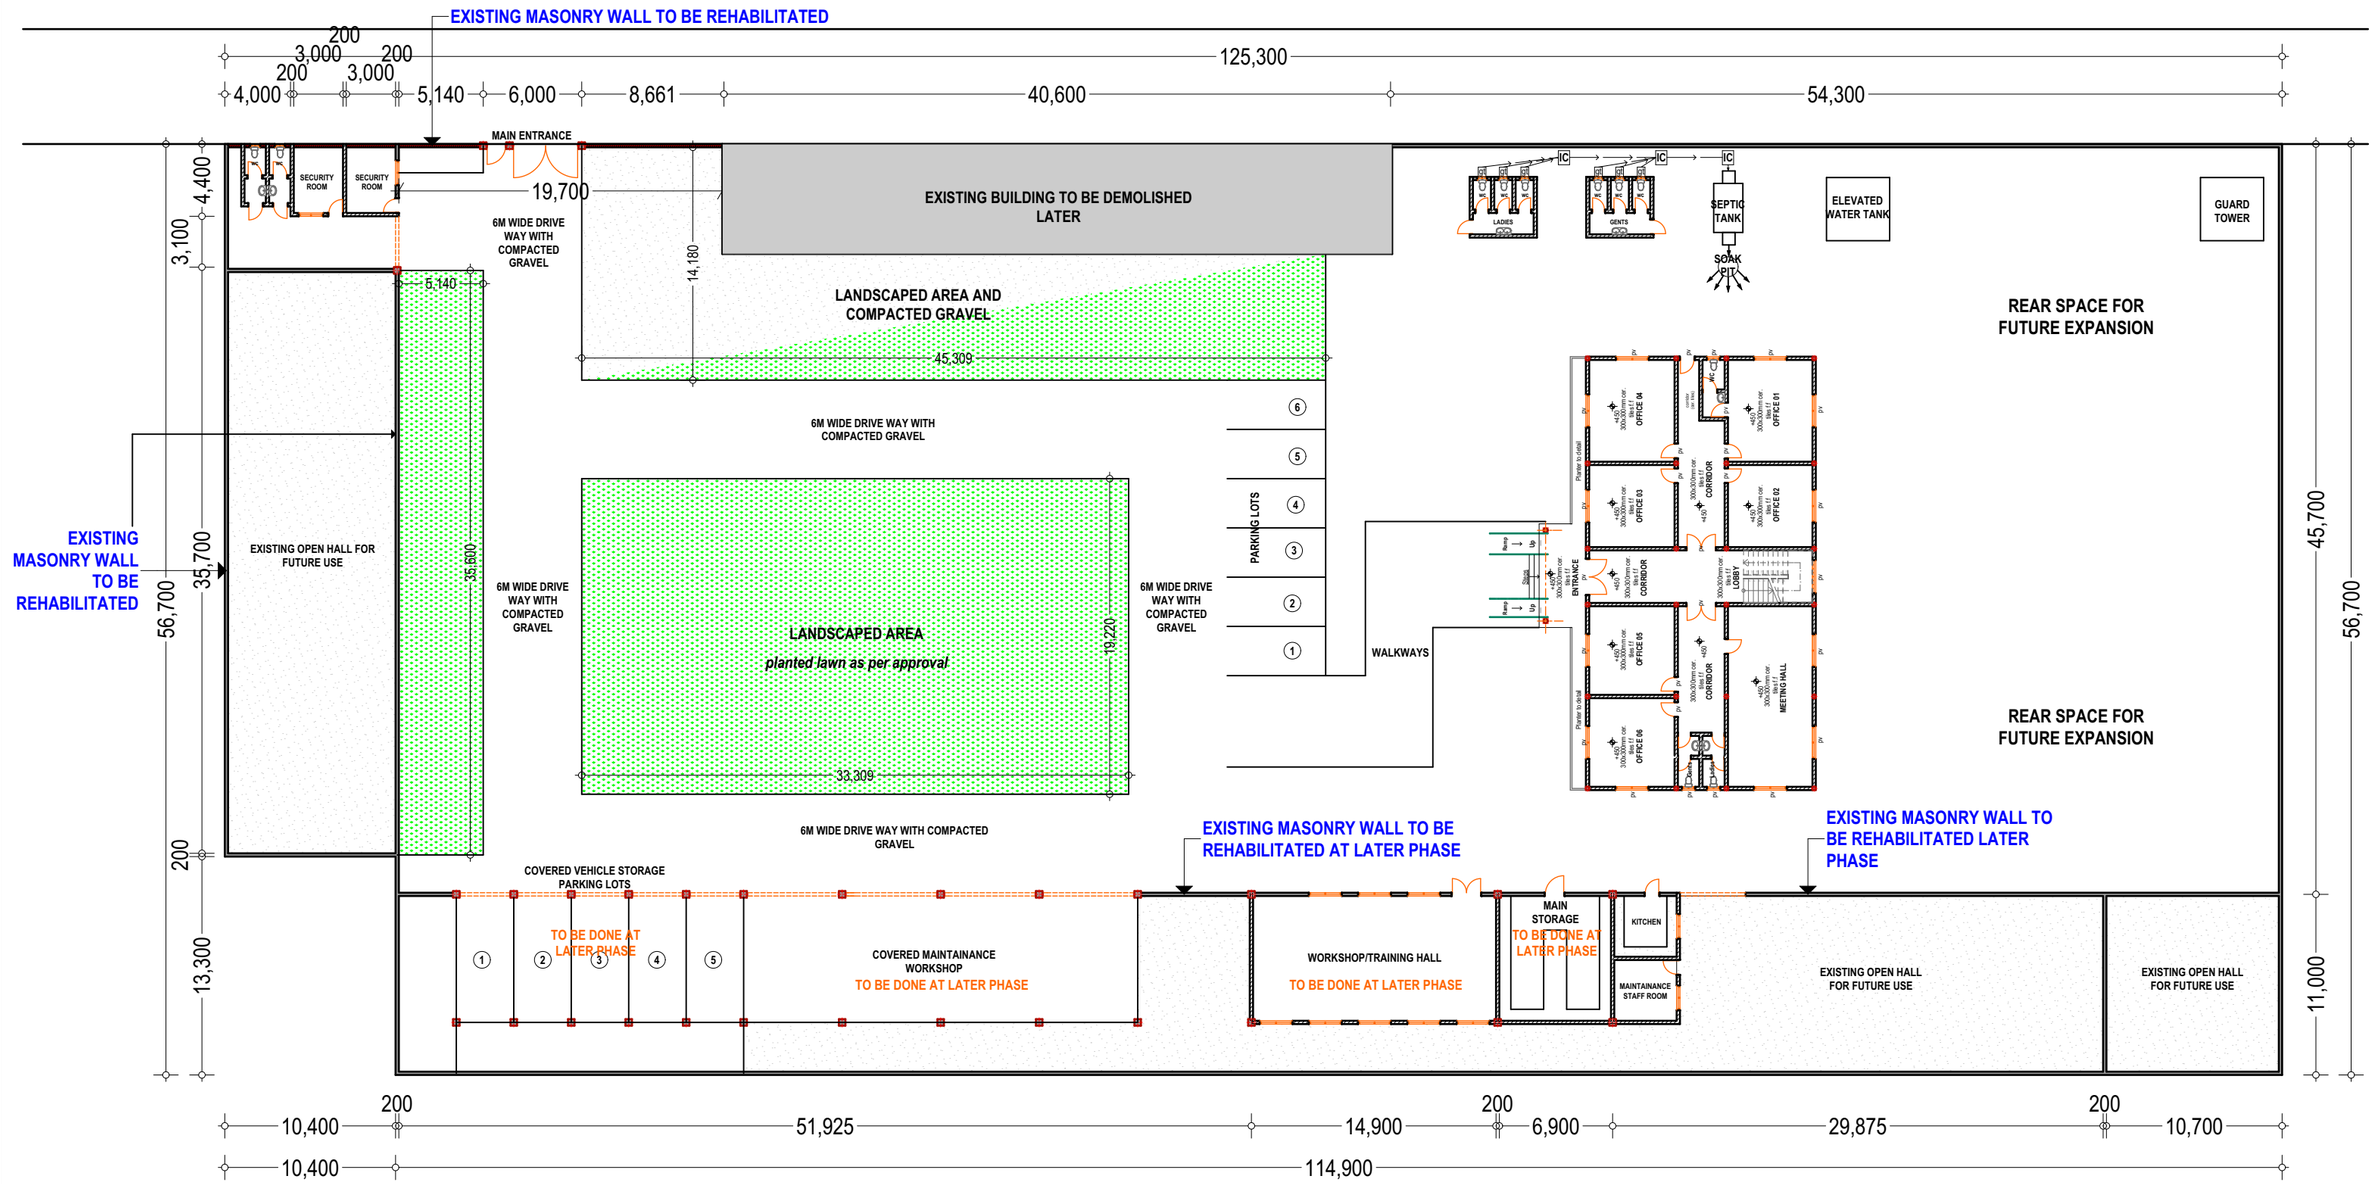

PROPOSED SITE LAYOUT - KISMAYO WATER MINISTRY BUILDINGS

NOTES
All dimensions are in mm unless stated
Any discrepancies in the drawings should be reported to the consultants before the contractor commences work on site.
All drawings and concepts remain the property of IOM

PROJECT: PROPOSED MINISTRY OF WATER OFFICES KISMAYO

CONSULTANT
IOM International Organization for Migration

Scale	N.T.S
Date	DECEMBER 2017
Grant No.	
Drawn By:	Wanja David.
Reviewed and Approved by:	

Drawing title
Drawing No.
Project No.

SHEET NO.